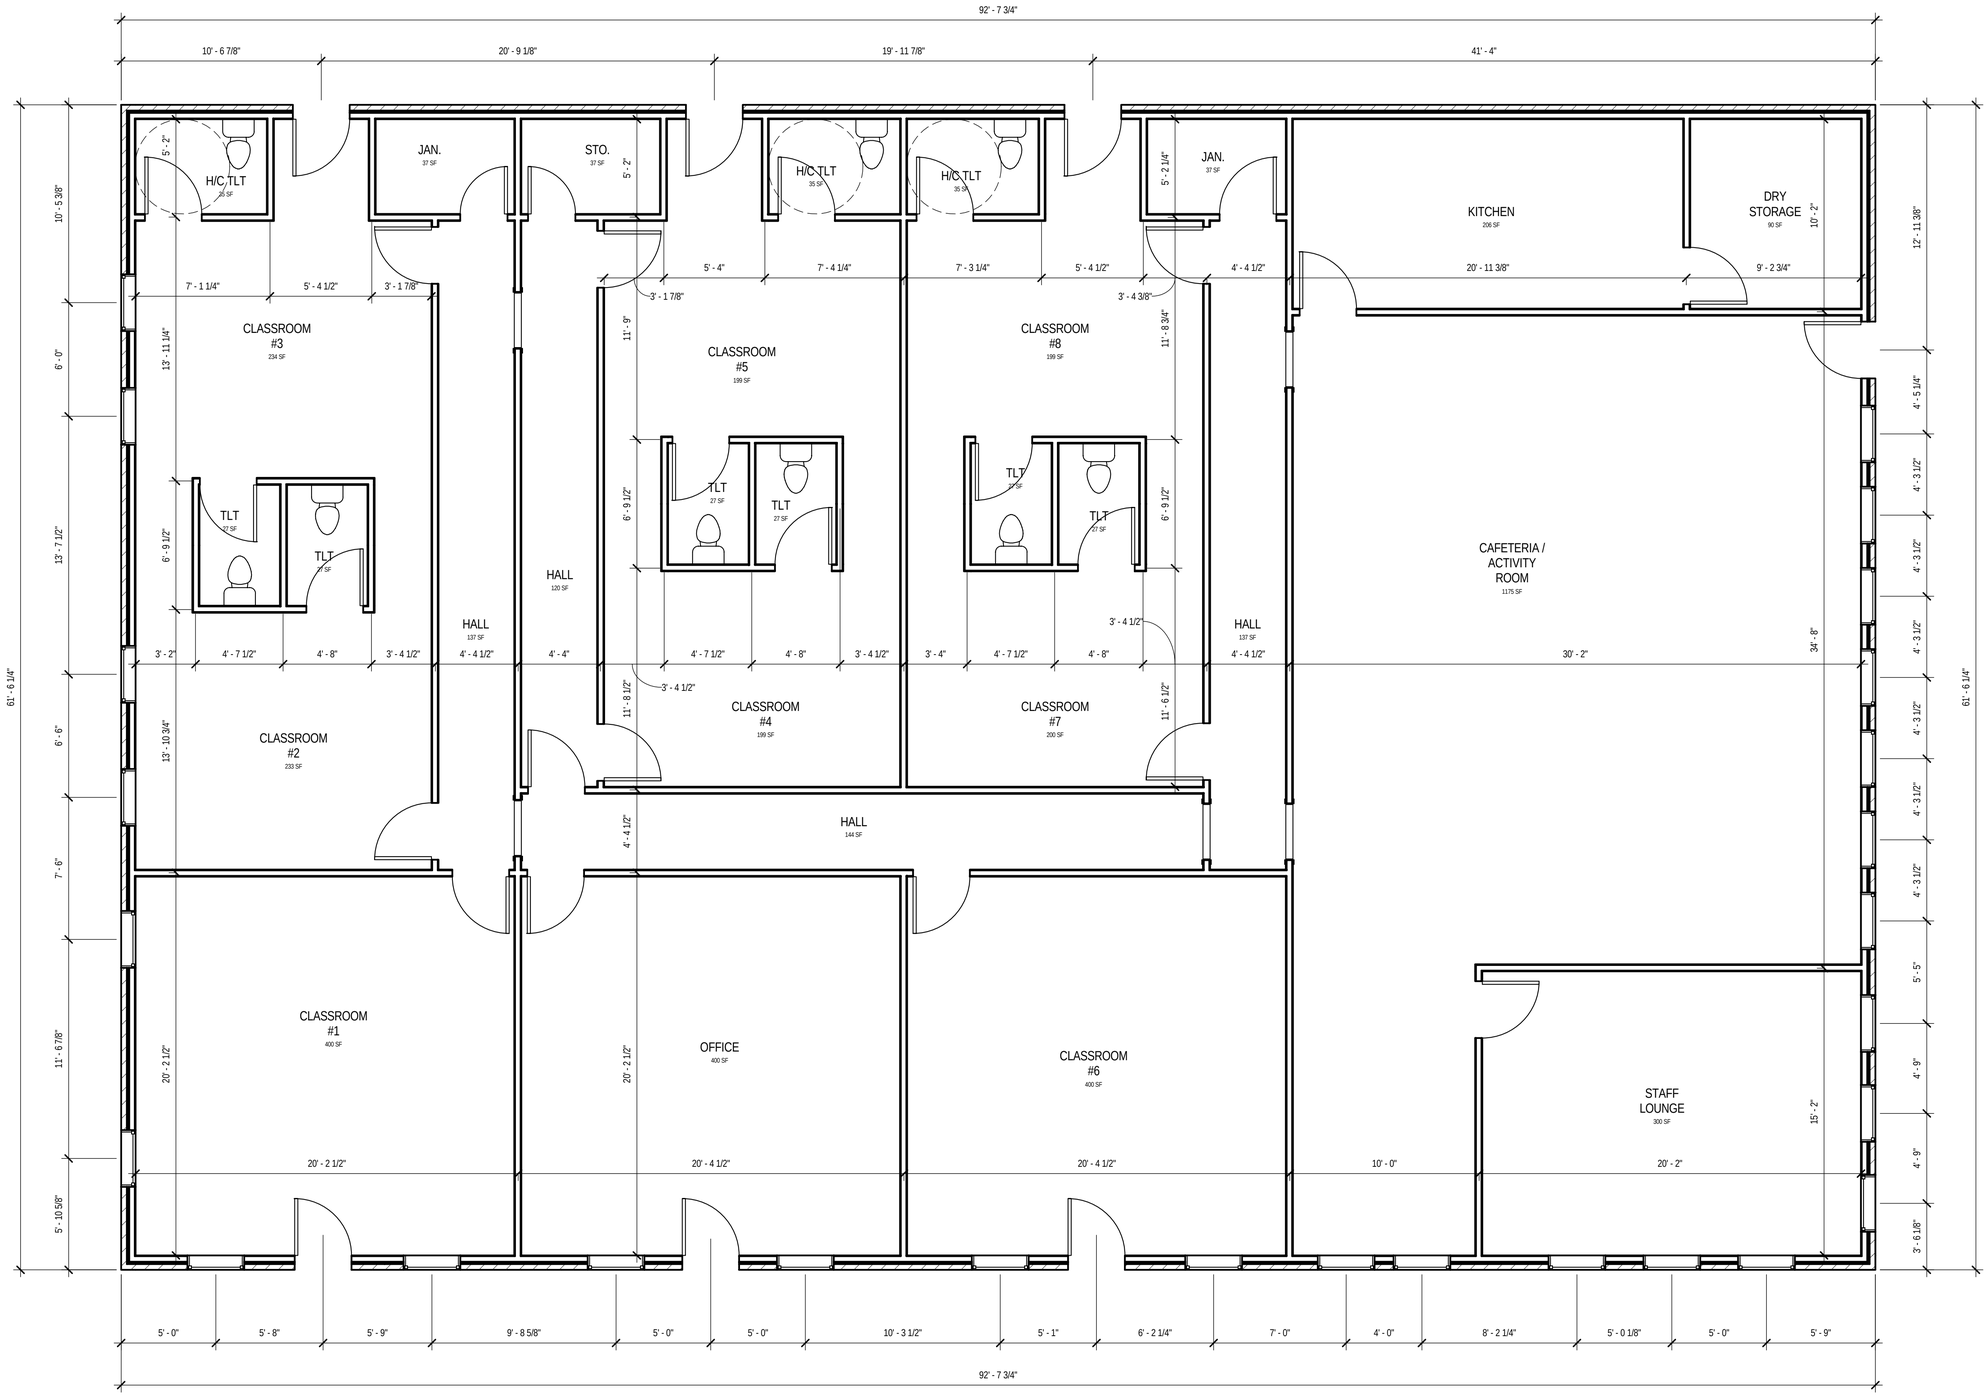

1 FIRST FLOOR PLAN
1/4" = 1'-0"

5700 SQ. FT. DAYCARE

MOSCOW COMMONS SHOPPING CENTER

13775 HIGHWAY 57
MOSCOW, TN.

No.	Description	Date

FIRST FLOOR PLAN

Project number	9999
Date	06/26/2008
Drawn by	RAY WEST
Checked by	RAY WEST

A-100

Scale	1/4" = 1'-0"

6/27/2008 1:24:40 AM